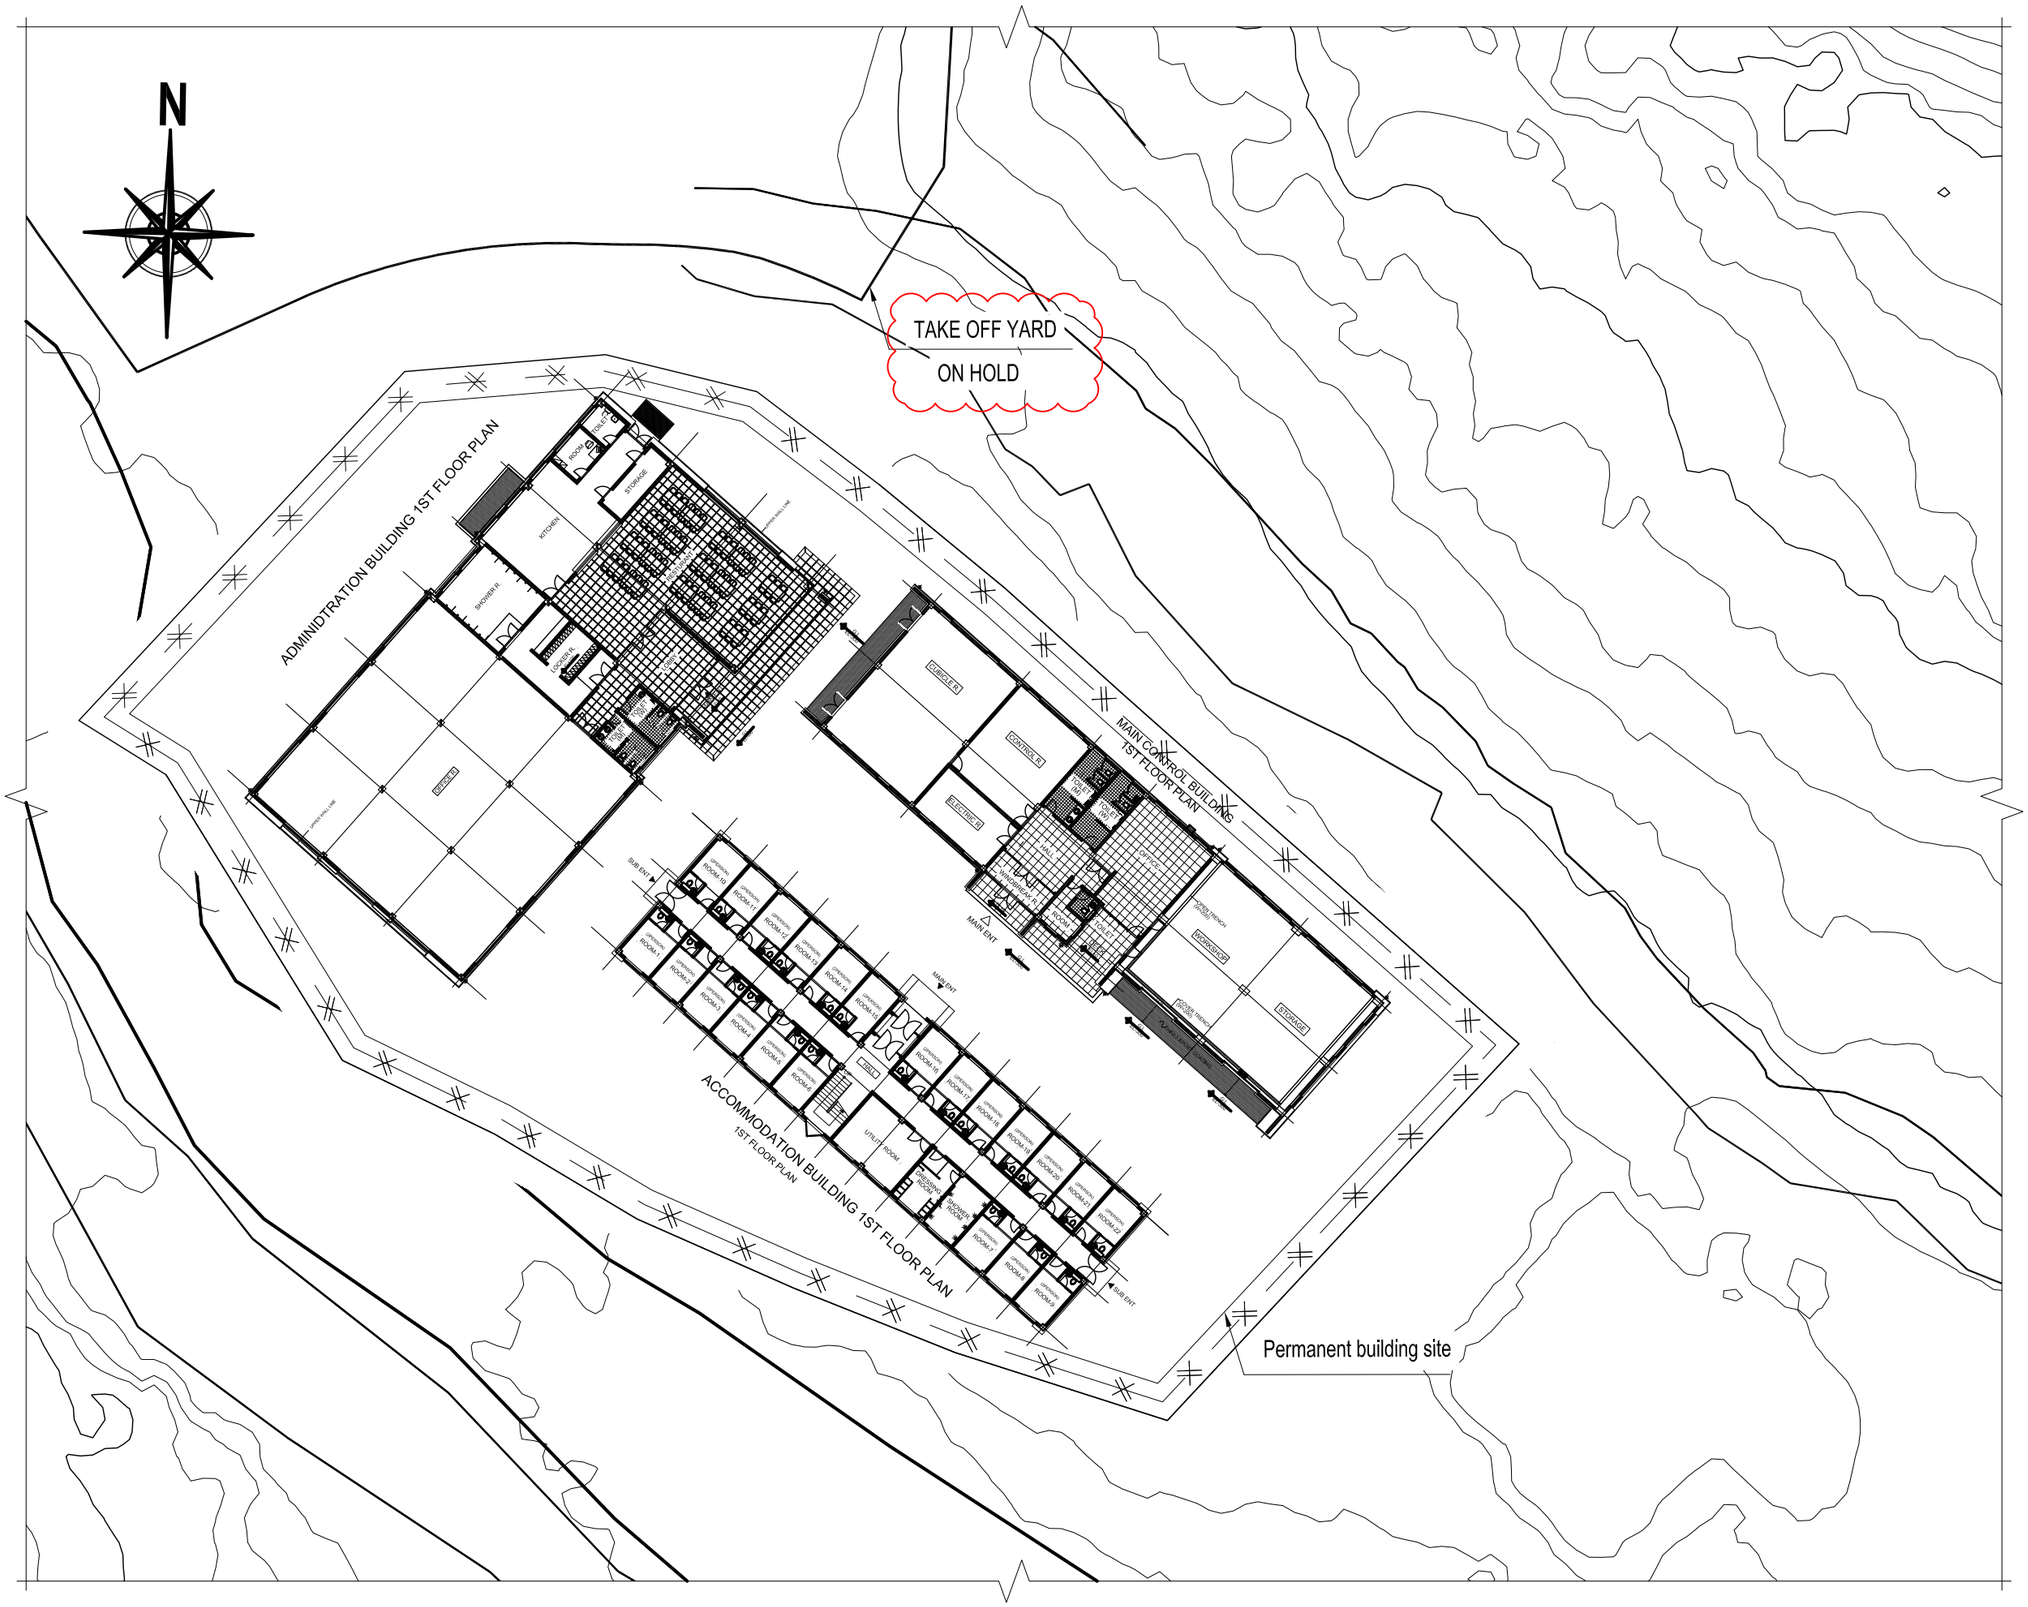

NOTE

1. All dimensions are in mm, levels are in m above msl unless otherwise mentioned.

m 5 0 5 10 15 20m

Scale 1:500

REFERENCE DRAWINGS

FOR APPROVAL

- THIS DRAWING AND THE INFORMATION CONTAINED HEREIN ARE PRELIMINARY FOR APPROVAL.
- IT CAN BE CHANGED IN THE EXECUTION STAGE.
- THIS DRAWING IS THE PROPERTY OF DOOSAN HEAVY INDUSTRIES & CONSTRUCTION CO., LTD.
- IT IS NOT TO BE COPIED OR USED IN ANY WAY DETRIMENTAL TO THE COMPANY.

REV. NO.	DATE	DESCRIPTION	DRAWN	CHKD.	APPD.
0A	19.DEC.2023	First Issue	DS/LBT	SJS	AK

PROJECT TITLE

Upper Trishuli–1 HEP (216 MW)

OWNER

NWEDC NEPAL WATER AND ENERGY DEVELOPMENT CO. PVT. LTD.

OWNER'S ENGINEER

TRACTEBEL ENGIE jade CONSULT

CONTRACTOR

DOOSAN Enerbility

DRAWING TITLE

GENERAL ARRANGEMENT DRAWING OF PERMANENT BUILDING SITE

PLAN

DRAWING NUMBER	SHEET NO.	REV. NO.
UT1–C–000–ARC–DG–7000	1 OF 1	0A

A3 (297 x 420 mm)